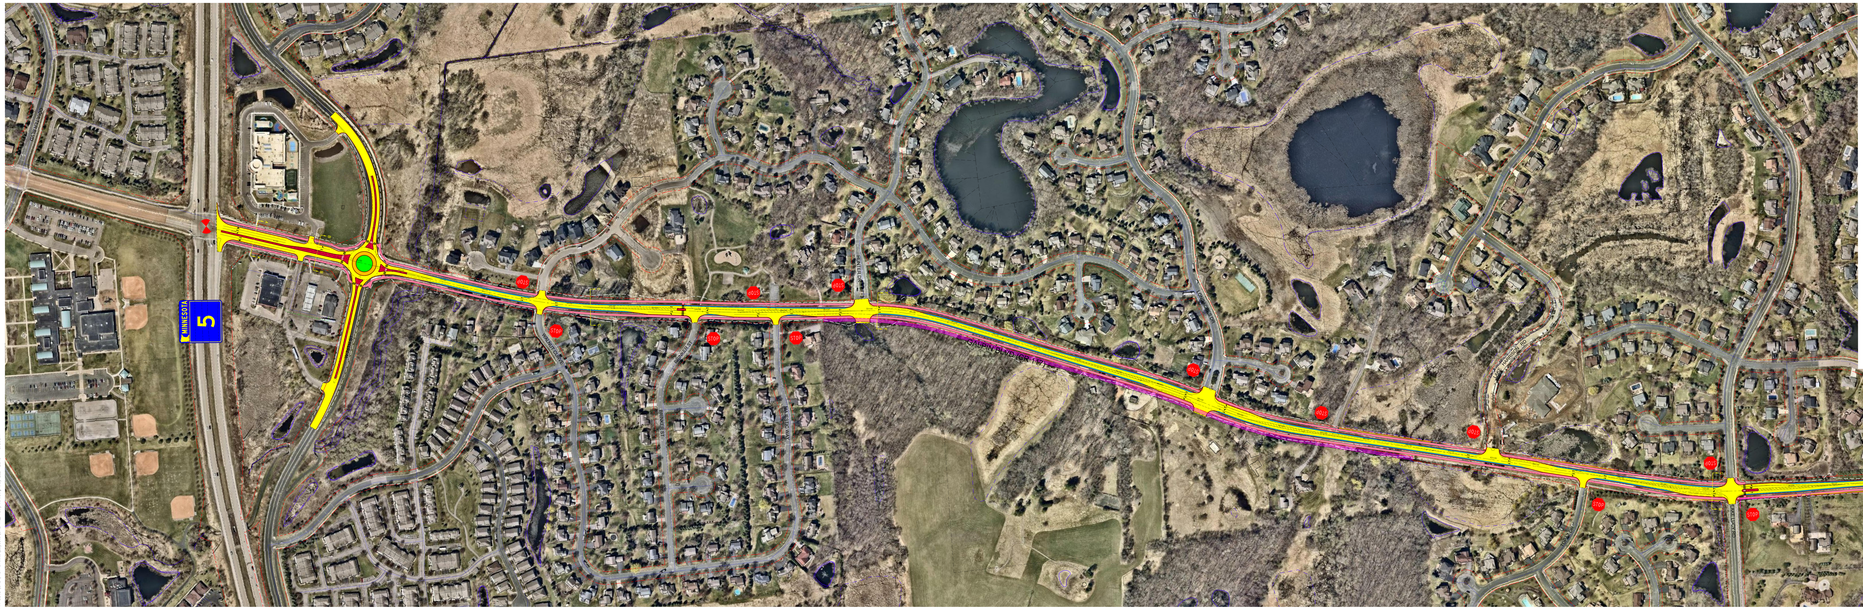

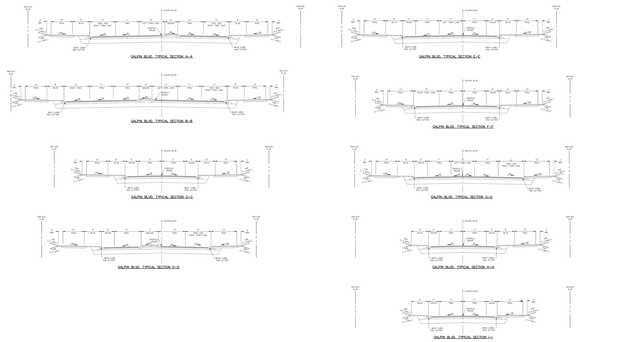

LEGEND

- PROPOSED ROADWAY
- CONCRETE CURB AND GUTTER
- TRUCK APRON
- RAISED MEDIAN
- TURF MEDIAN
- PAVED SHOULDER
- PROPOSED TRAILS / WALKS
- PROPOSED RIGHT OF WAY
- PROPOSED RETAINING WALL
- PROPOSED LIMITS OF CONSTRUCTION
- EXISTING LOT LINE
- EXISTING R/W
- EXISTING EDGE OF PAVEMENT
- EXISTING WETLANDS

NORTH

0 100 200
SCALE IN FEET

CITY OF CHANHASSEN

CARVER COUNTY

Kimley»Horn

GALPIN BOULEVARD (CR 117) RECONSTRUCTION

PROPOSED ROADWAY ALTERNATIVE A