Carver County
Traffic Operations Infrastructure Communication Plan
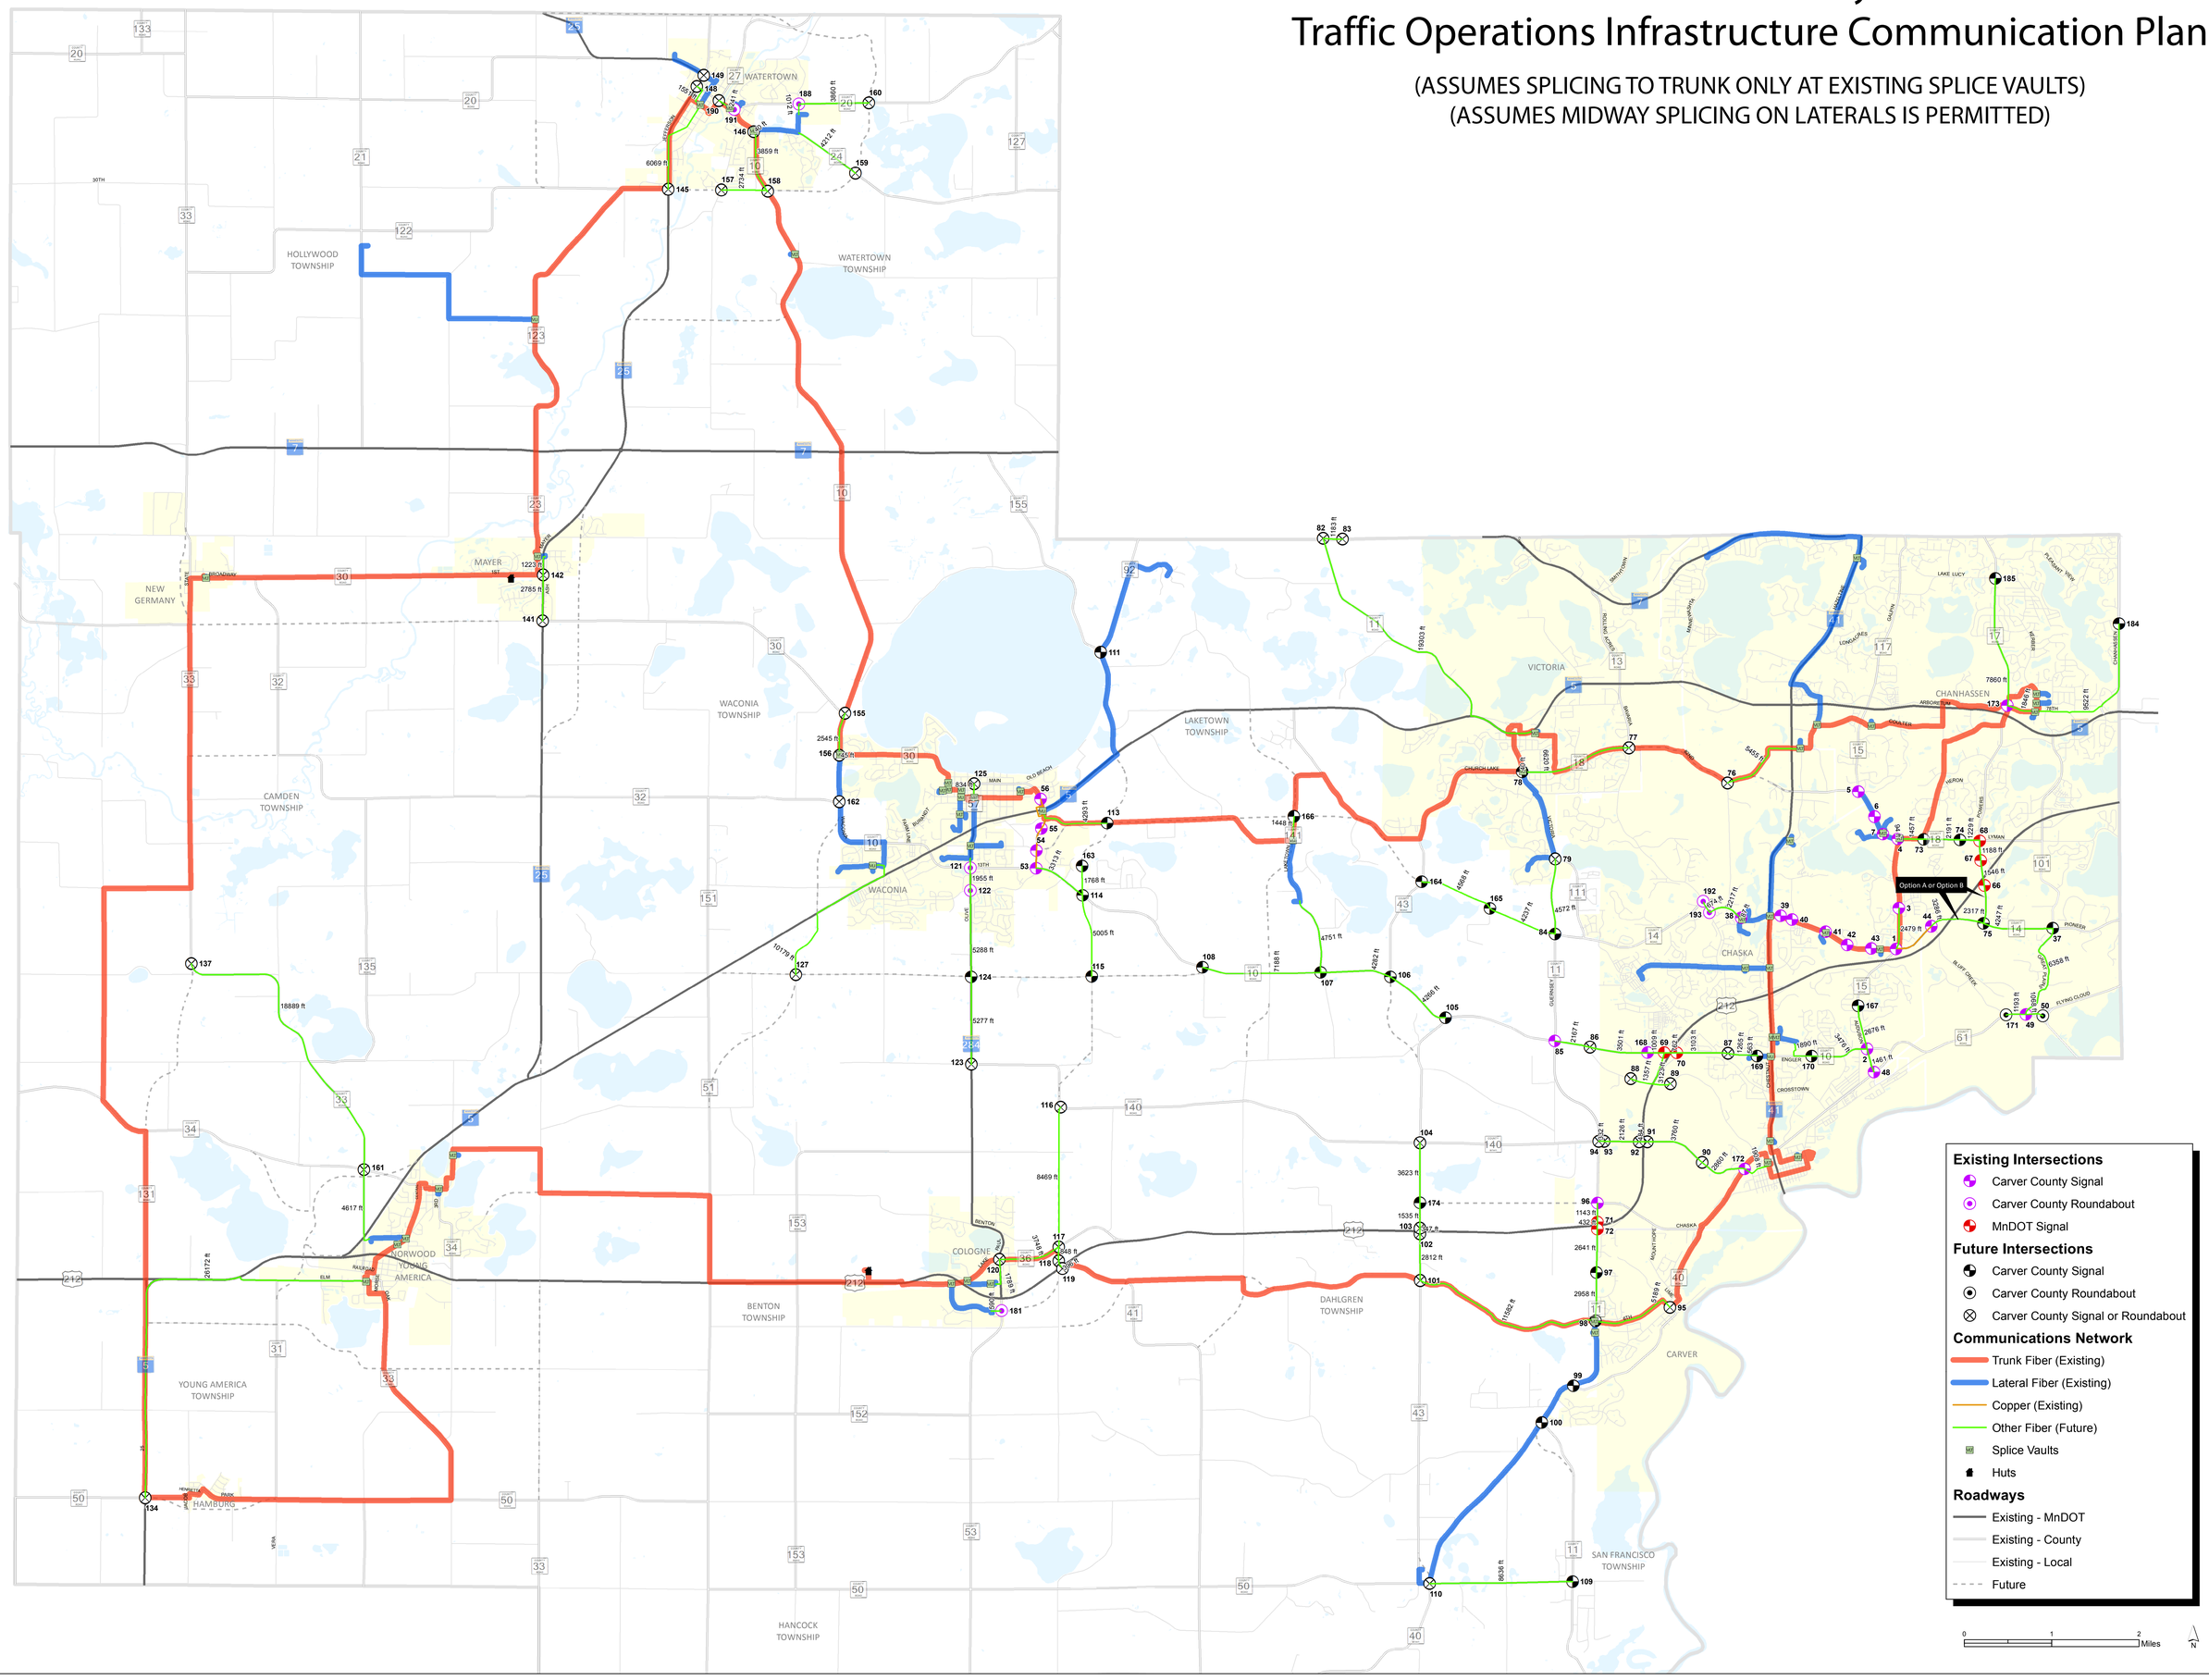
(ASSUMES SPLICING TO TRUNK ONLY AT EXISTING SPLICE VAULTS)
(ASSUMES MIDWAY SPLICING ON LATERALS IS PERMITTED)